STATE	PROJ. NO.	YEAR	No.	SHEETS
ND	[illegible]		[illegible]	

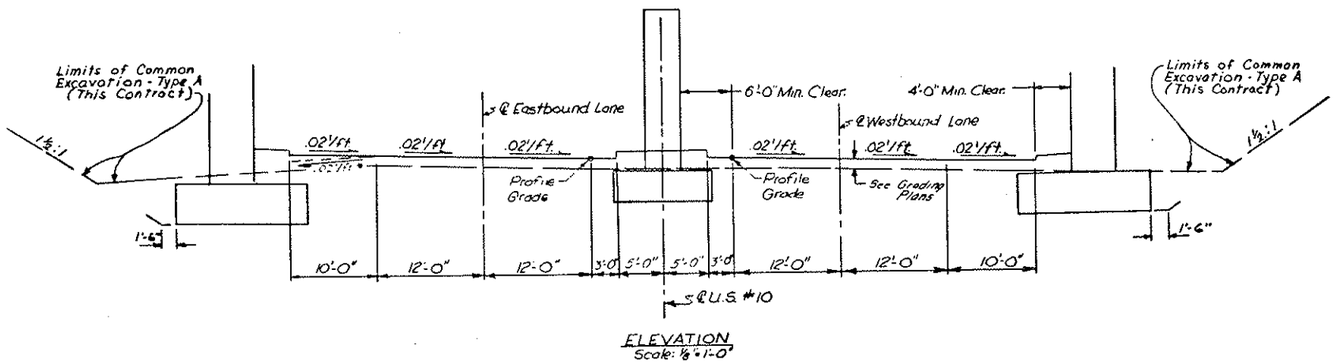

ELEVATION
Scale: 1/8" = 1'-0"

* Slope toward gutter from Main Street to low point & then transition to full super section.

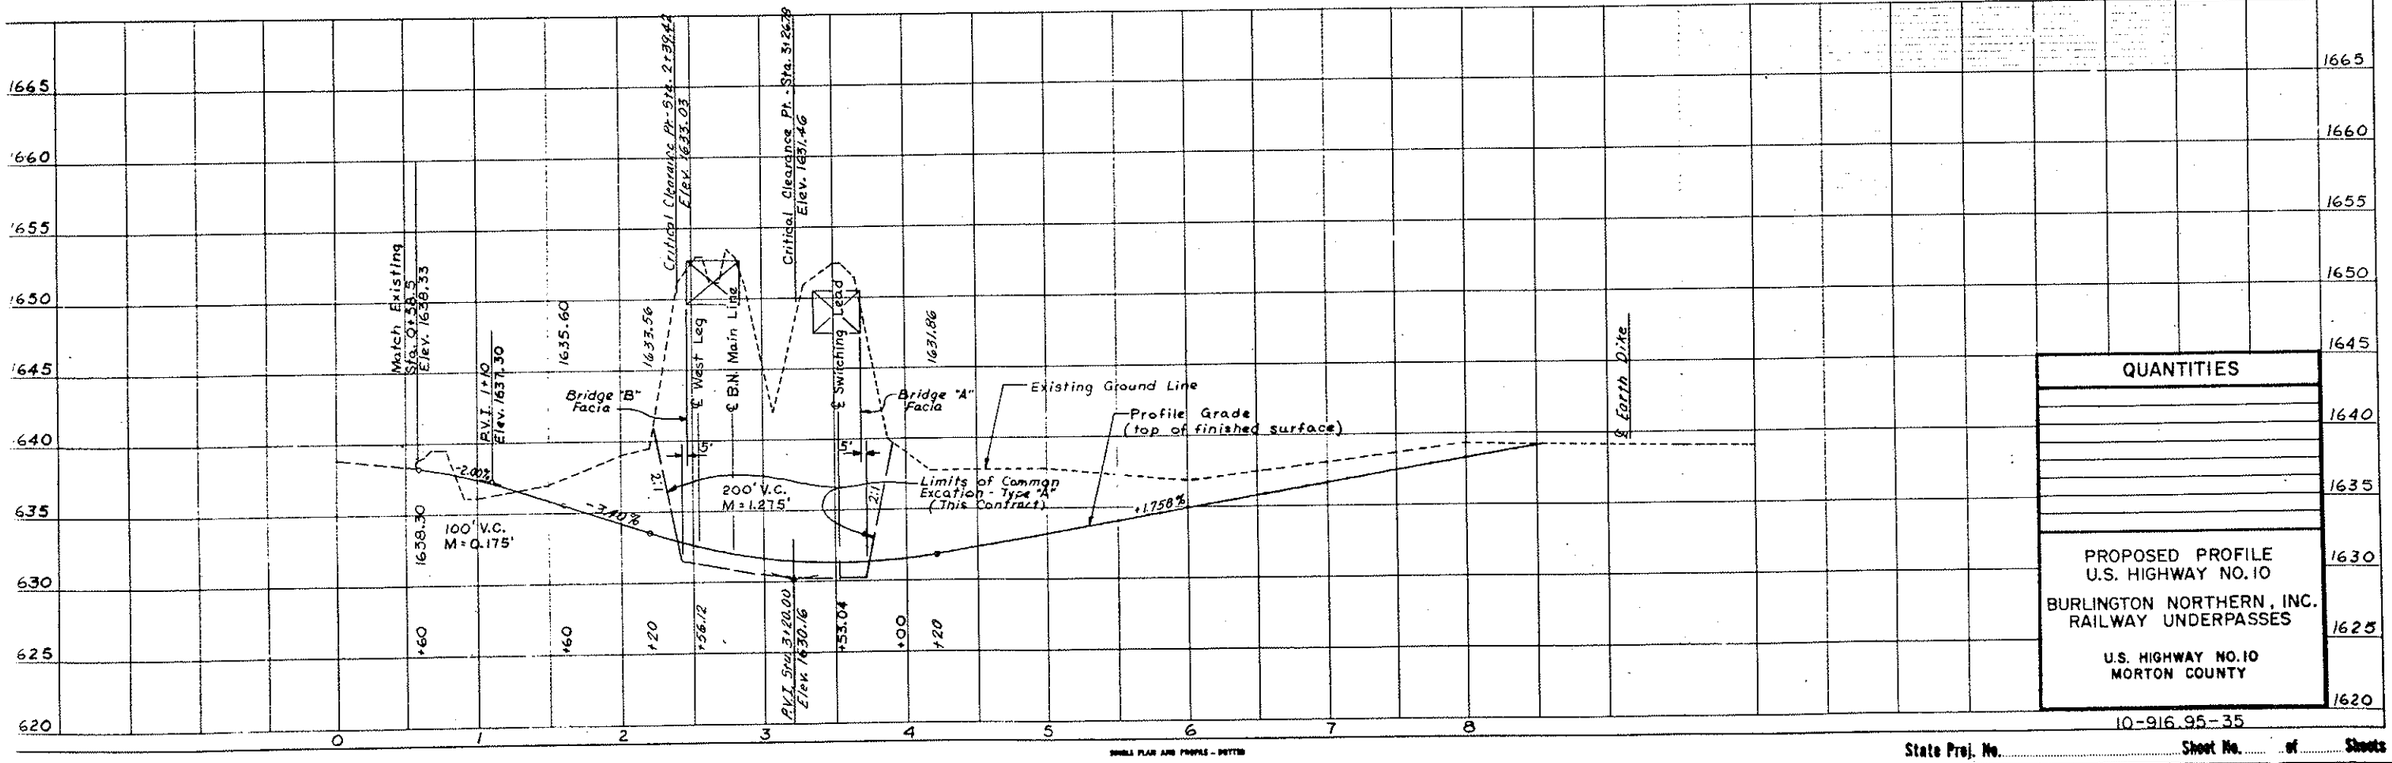

QUANTITIES

PROPOSED PROFILE
U.S. HIGHWAY NO. 10
BURLINGTON NORTHERN, INC.
RAILWAY UNDERPASSES

U.S. HIGHWAY NO. 10
MORTON COUNTY

10-916.95-35

SMALL PLAN AND PROFILE - DETTER

State Proj. No. ..... Sheet No. ..... of ..... Sheets