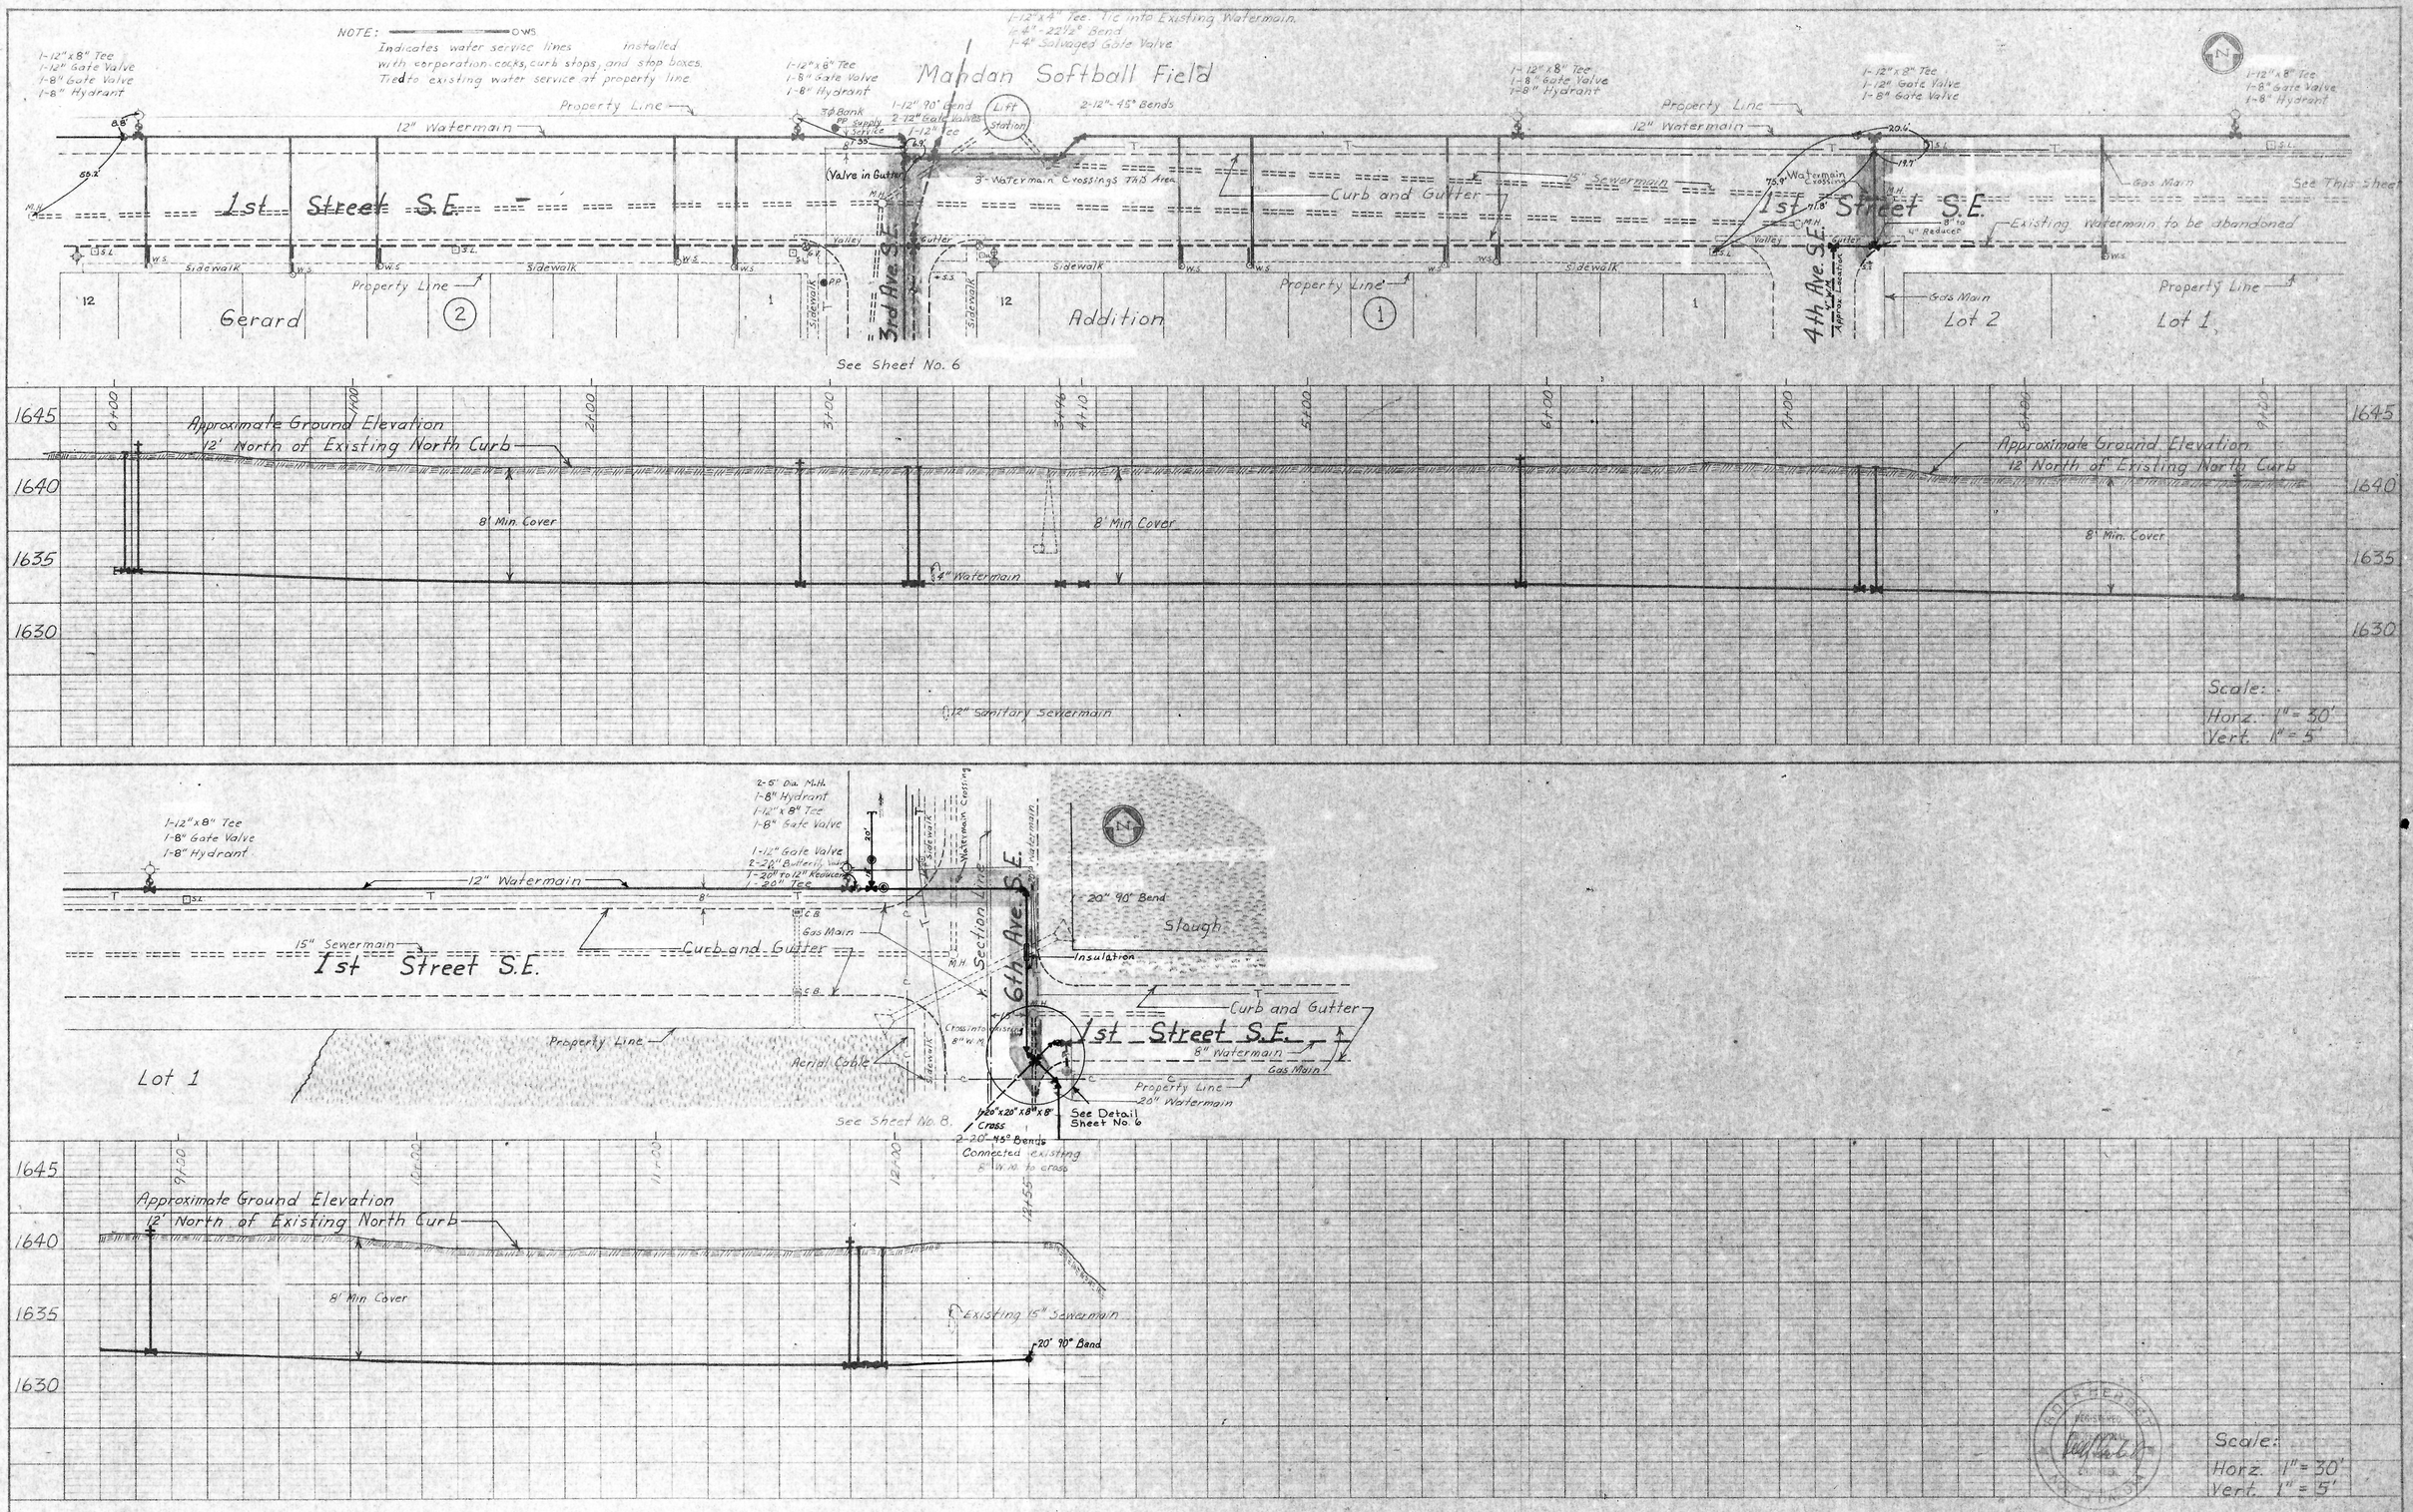

PLAN — NOTE BOOK No. — SURVEYED — PLOTTED — ALIGNMENT CHECKED — ST. OF WAY CHECKED — BY — DATE

PROFILE — NOTE BOOK No. — SURVEYED — PLOTTED — GRADES CHECKED — B.M.'s NOTED — STRUCTURE NOTATIONS CHECKED — BY — DATE

K+E PLATE 2. FLAT PLAN PROFILE KEUFFEL & ESSER CO. 48 7032 MADE IN U.S.A.

WATER IMP. DIST. NO. 3
E.D.A. PROJECT NO. 05-51-20808
MANDAN N.D.

Sheet No. 7 of 13 Sheets