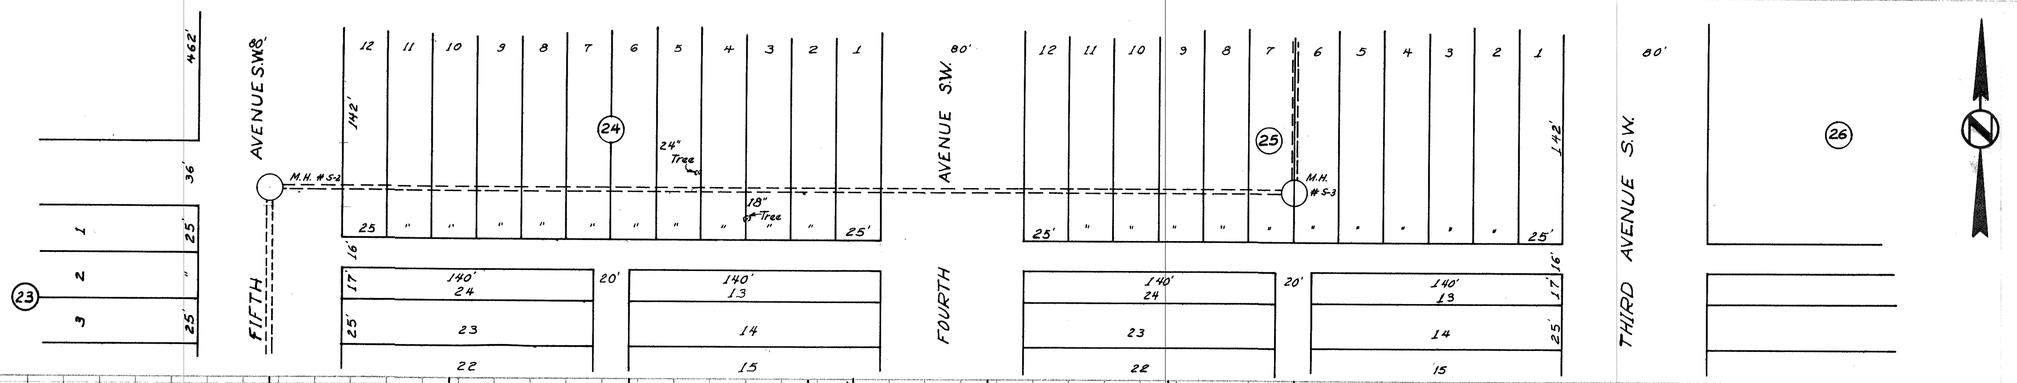

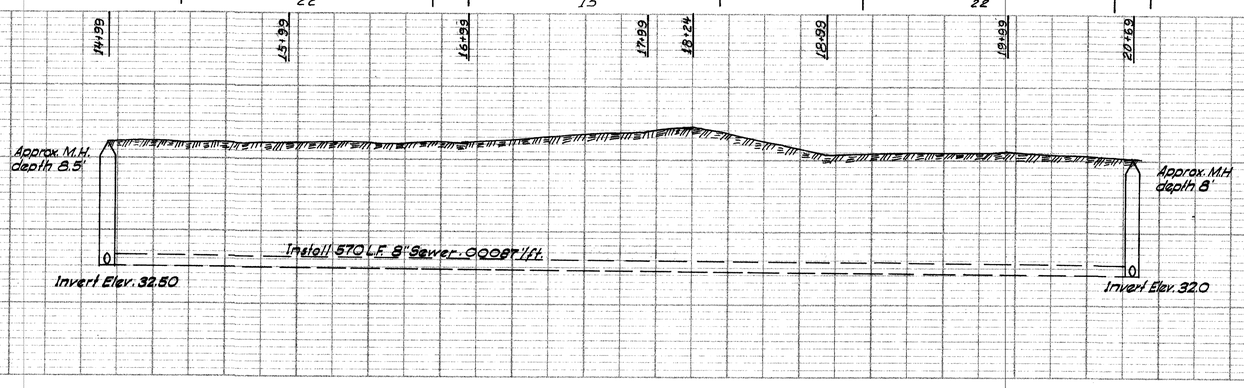

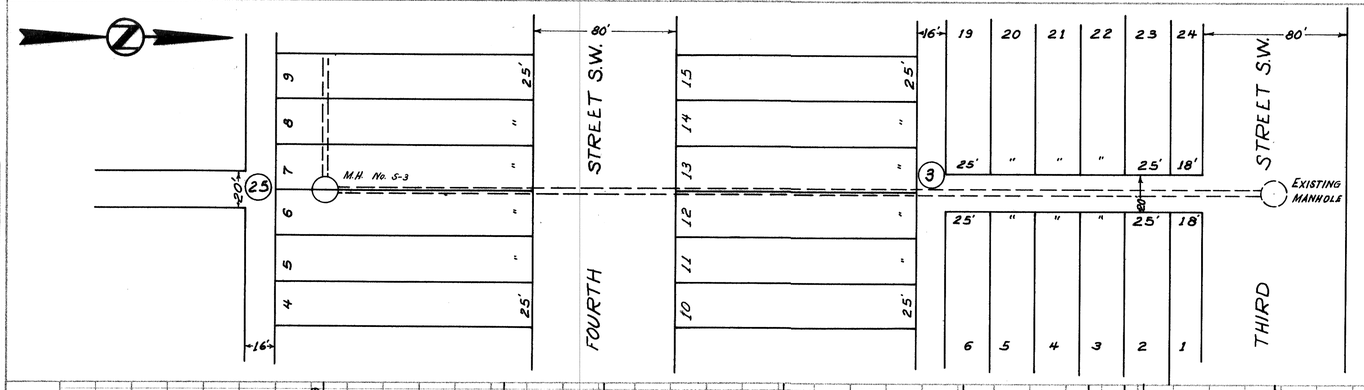

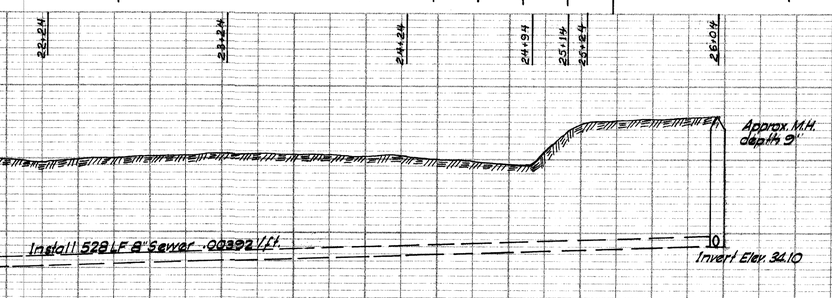

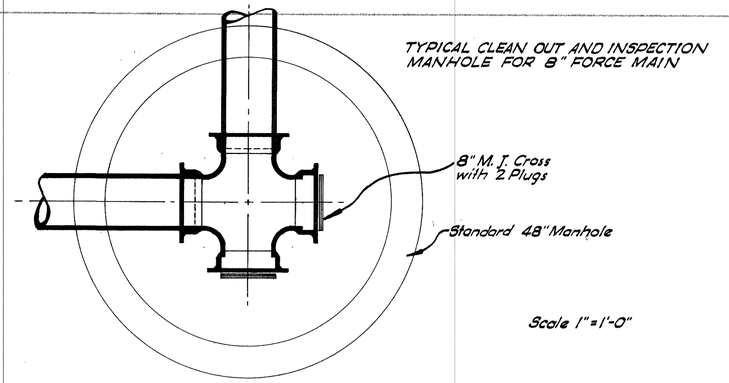

TYPICAL CLEAN OUT AND INSPECTION MANHOLE FOR 8" FORCE MAIN

Scale 1"=1'-0"

GEORGE J. TOMAN REGISTERED PROFESSIONAL ENGINEER NORTH DAKOTA

TOMAN ENGINEERING COMPANY
CONSULTING ENGINEERS
P.O. BOX 400
MANDAN, NORTH DAKOTA 58554

Scale 1"= 40'

SHEET NO. 11 OF 27 SHEETS

PLAN — SURVEYED, PLOTTED, ALIGNMENT CHECKED, R/W & NOTED, STRUCTURE NOTATIONS CHK'D

PROFILE — SURVEYED, PLOTTED, GRADES CHECKED, R/W & NOTED, STRUCTURE NOTATIONS CHK'D

NOTE BOOK NO.

BY DATE

PLATE 2 - PLAN - PROFILE 11 x 15
CLEARPRINT PAPER CO., S. F. CAL. NO. 5008-2